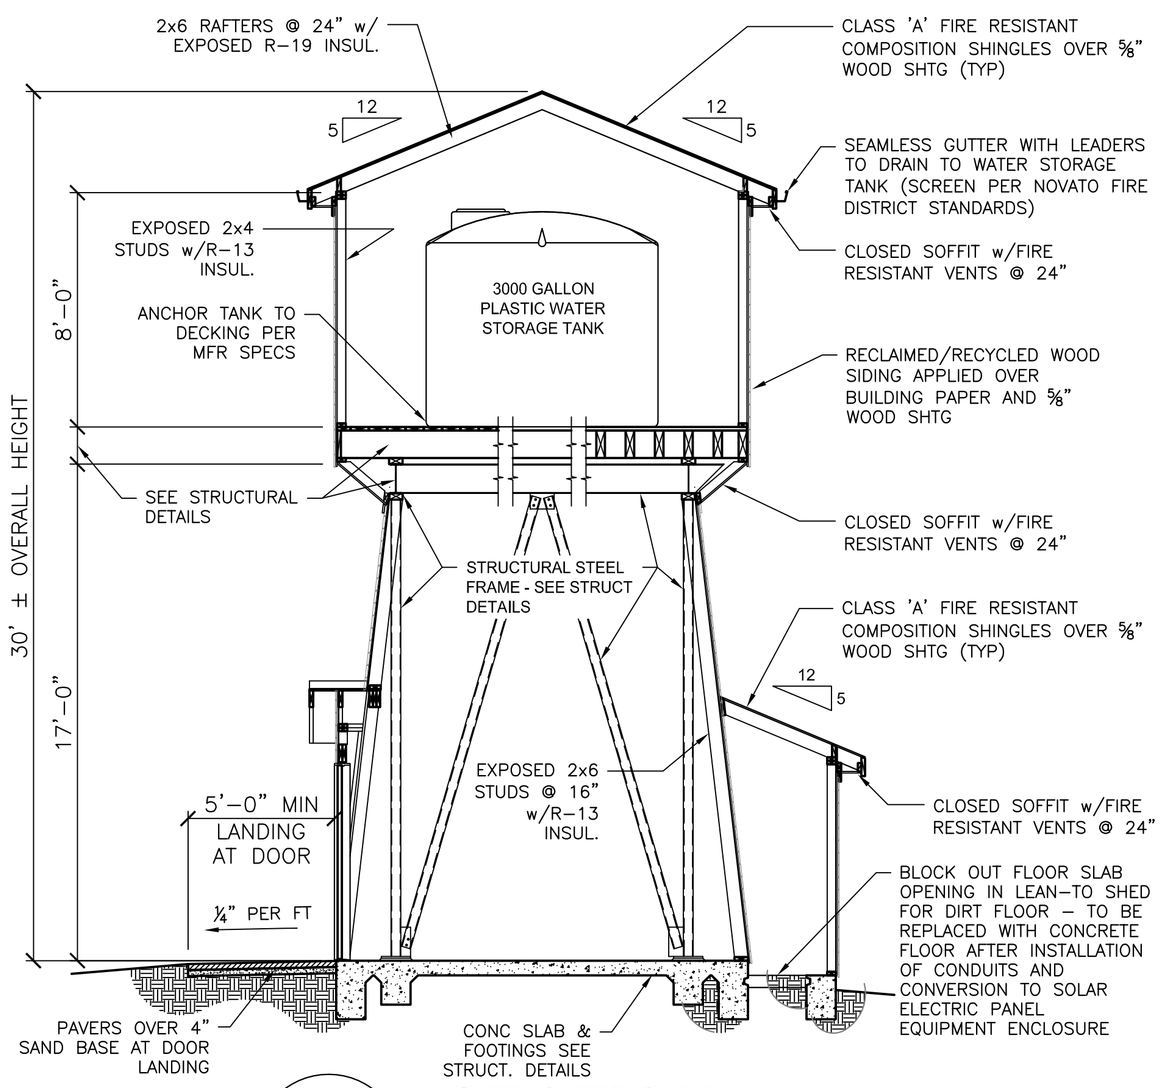

A / 5 **SECTION**

SCALE: ¼" = 1'-0"

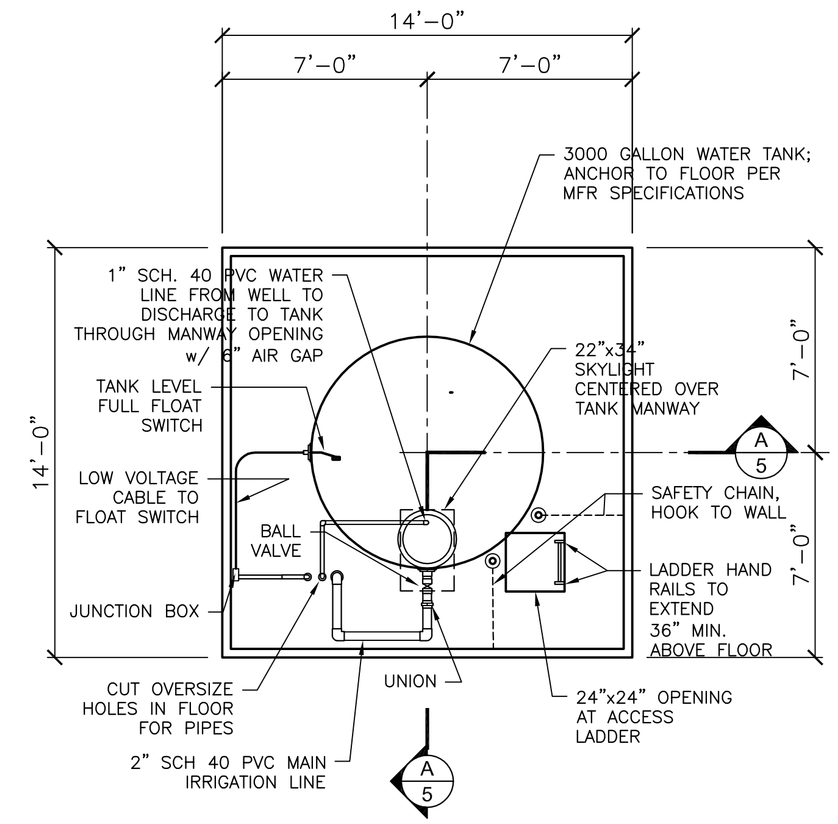

TANK FLOOR PLAN

SCALE: ¼" = 1'-0"

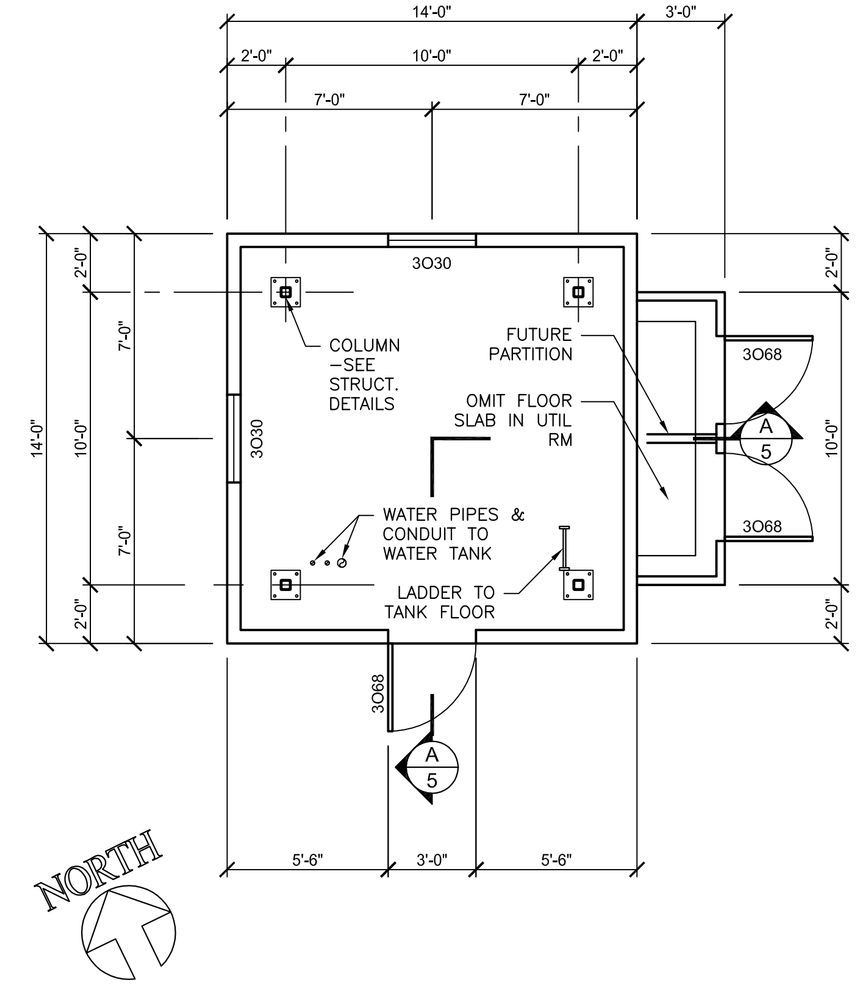

GROUND FLOOR PLAN

SCALE: ¼" = 1'-0"

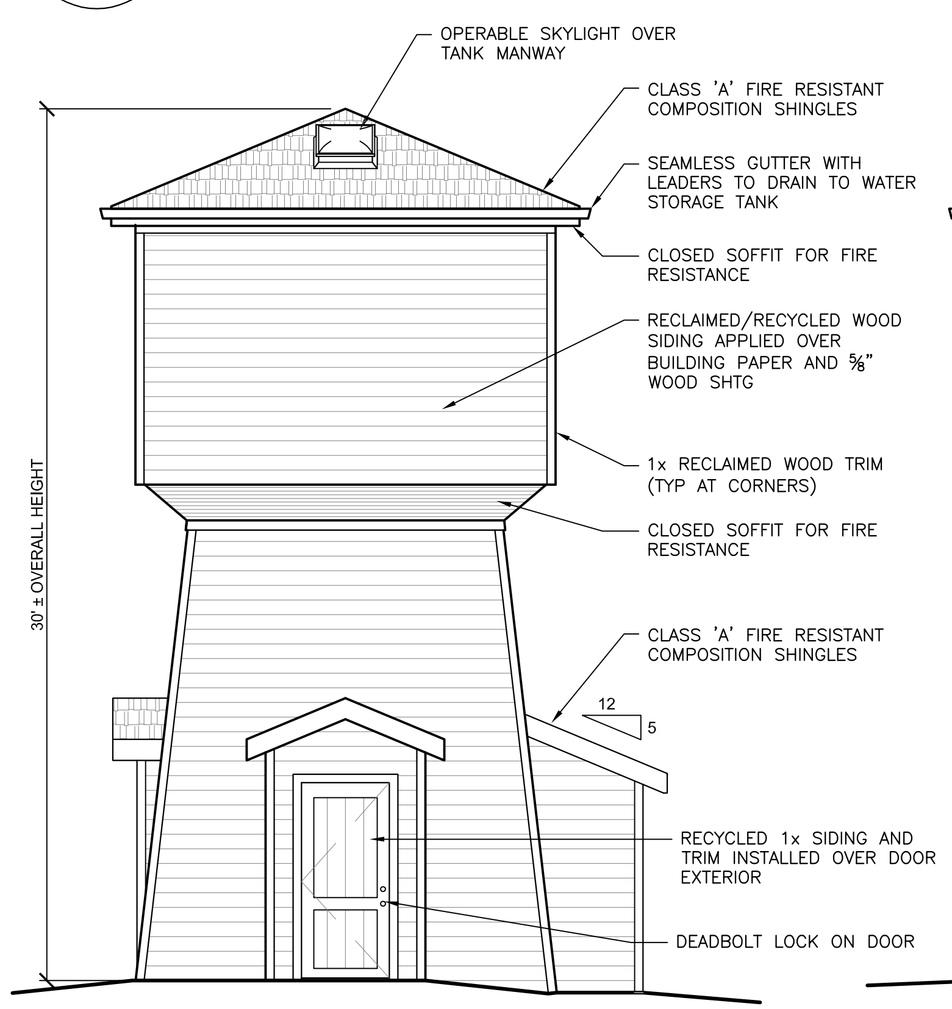

WEST

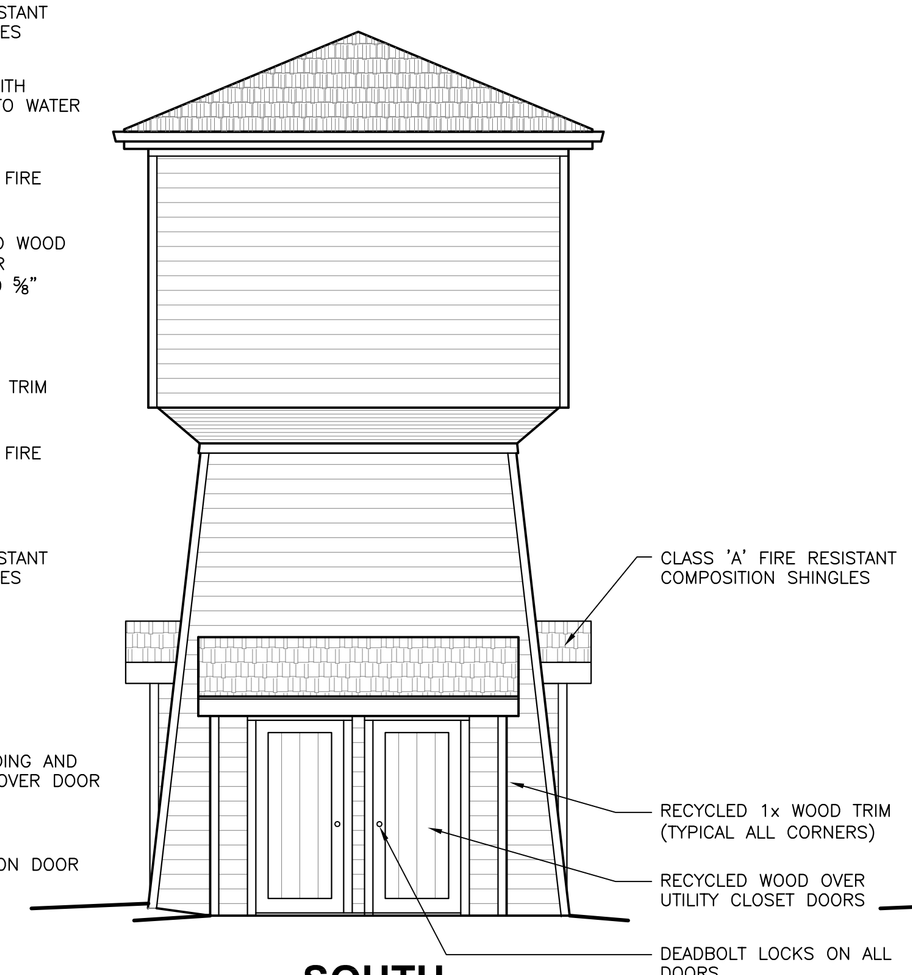

SOUTH

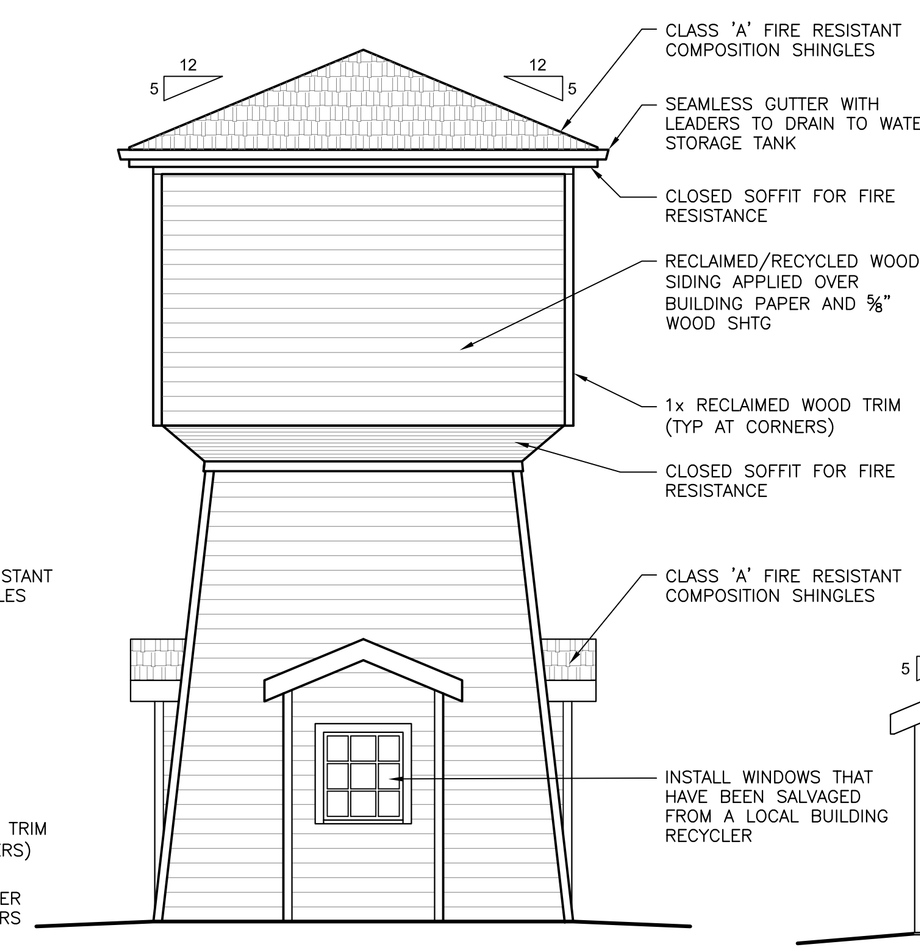

EAST

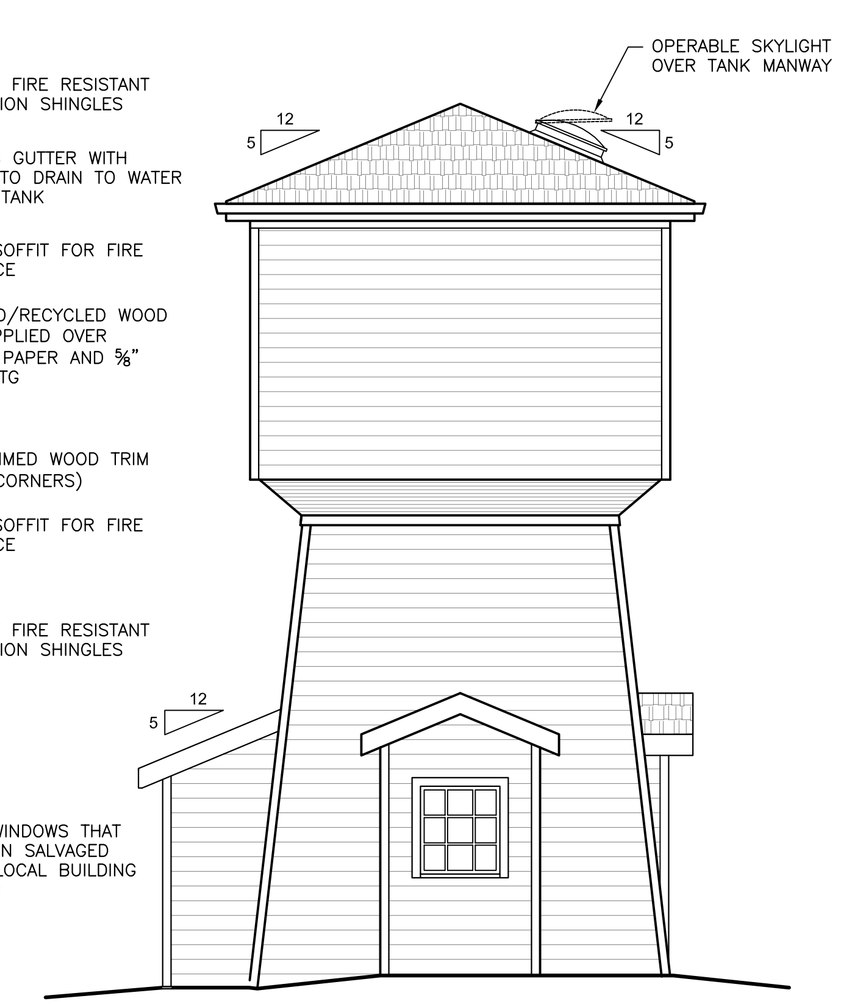

NORTH

WATER TOWER ELEVATIONS

SCALE: ¼" = 1'-0"

Revision/Issue

0	2/9/10
4	7/12/10

NOVATO COMMUNITY GARDEN PROJECT
a MarinLink organization
Novato, California

WATER TOWER Plan & Elevations
PROPOSED NOVATO COMMUNITY GARDEN
AT O'HAIR PARK
NOVATO BLVD, NOVATO, CA

Date: 7/12/10
Scale: As Noted
Drawn: DJF
Checked:
Rev:

SHEET
5
OF 6